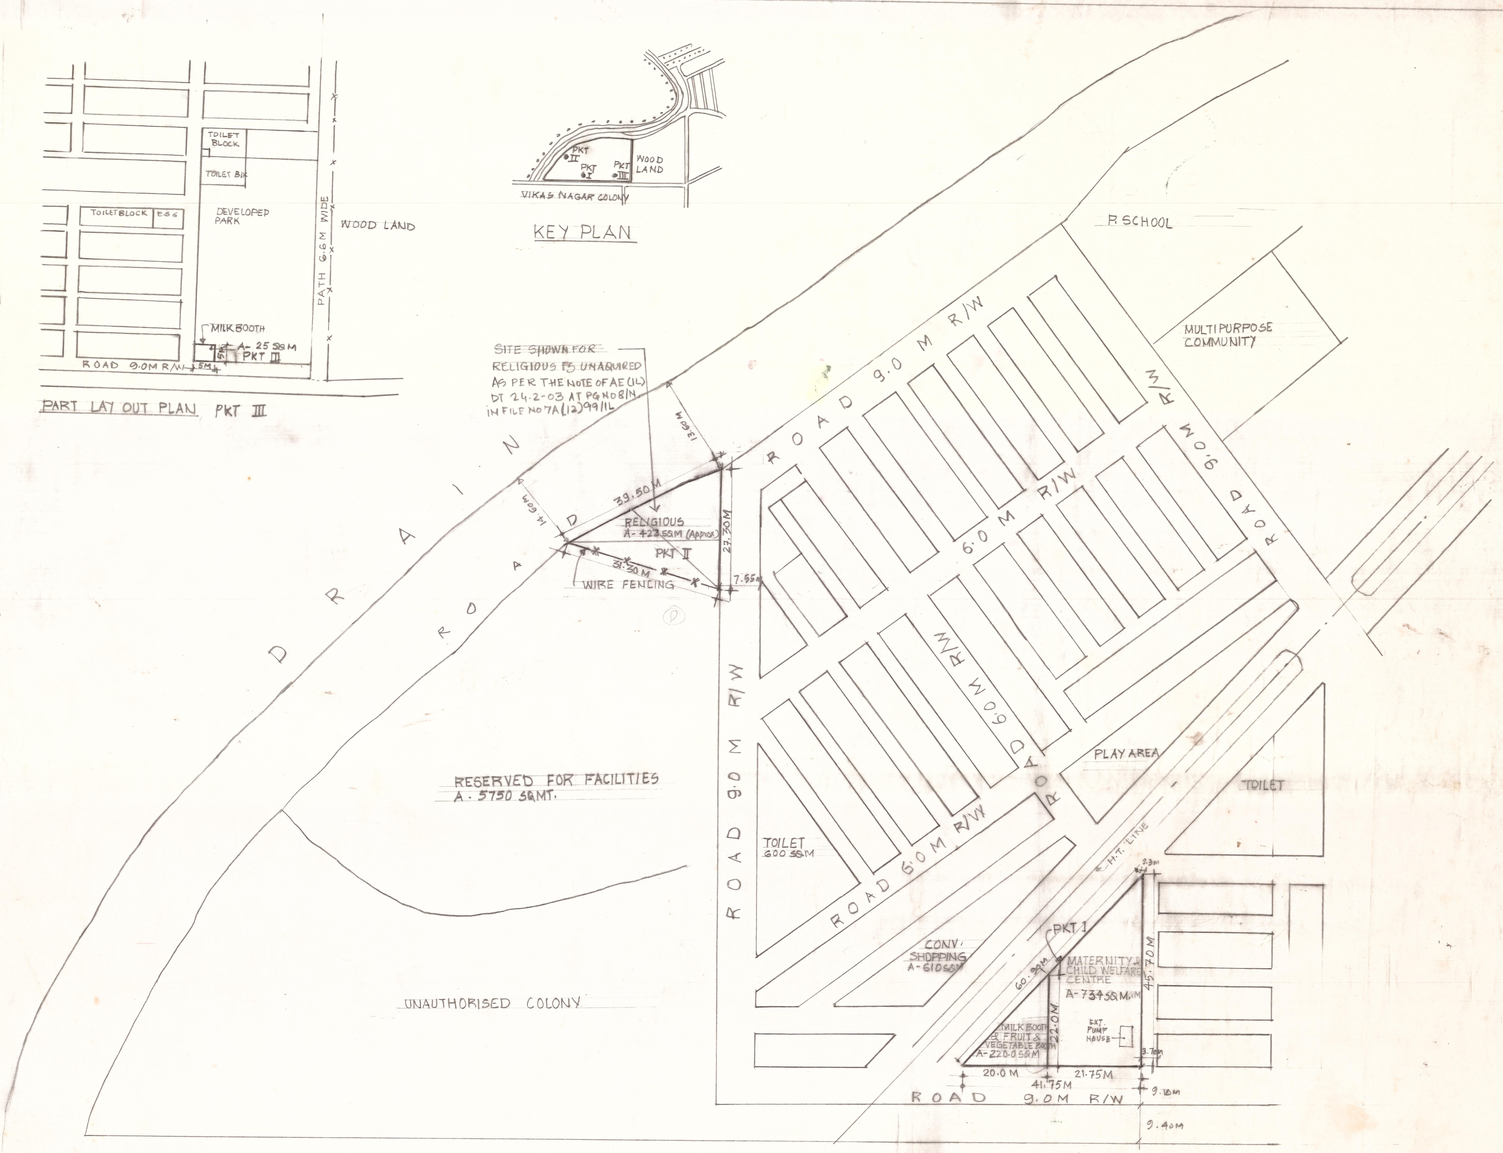

दि. वि. प्रा.
द्वारका उपशहर परियोजना

AREA : STATEMENT

POCKET - I

TOTAL AREA OF PLOT	954 SQM
• AREA UNDER PROPOSED MILK BOOTH AND FRUIT & VEGETABLE BOOTH.	220 SQM
• AREA UNDER PROPOSED MATERNITY & CHILD WELFARE CENTRE	734 SQM.

POCKET - II

TOTAL AREA OF THE PLOT	422 SQM
• PROPOSED FOR RELIGIOUS USE	422 SQM

POCKET - III

• AREA UNDER PROPOSED MILK BOOTH	25 SQ.M.

NOTES:-

- PROPOSAL IS AS PER THE MINUTES OF THE MEETING NO. F.13(16)/2002/PLG/DWK/732 DATED 12.5.2002.
- WHILE SUBDIVIDING THE SMALL FECILITY POCKET THE MAIN APPROVED LAYOUT PLAN OF THE RESETTELMENT SCHEME AT HASHTSAL (TEMPORARY TRANSIT ACCOMODATION).
- BECAUSE OF THE ABOVE THIS PLAN SHALL BE READ WITH THE LAYOUT RESETTELMENT SCHEME AT HASHTSAL (TEMPORARY TRANSIT ACCOMODATION).
- THIS DRG. HAS BEEN PREPARED ON THE BASIS OF SURVEY REPORT SUPPLIED BY SURVEY UNIT DWARKA DATED 15.8.02.
- DO NOT SCALE THE DRAWING FOLLOW ONLY THE WRITTEN DIMENSIONS.

THIS PLAN HAS BEEN APPROVED BY COMM. PLG. D.D.A DATED 26.9.02 IN FILE NO. F 3(34) 2000-MP AT PAGE NO. 38N.

MAIN FILE
F3(34) 2000-MP.

SUB-DIVISION PLAN OF FACILITY POCKET EARMARKED IN THE RESETTELMENT SCHEME AT HASHTSAL (TEMPORARY TRANSIT ACCOMODATION)

SCALE 1:500

PLG. ASSTT.		DATE 23-09-02
ASSTT. DIRECTOR	JT. DIRECTOR	DIRECTOR DWARKA

दिल्ली विकास प्राधिकरण