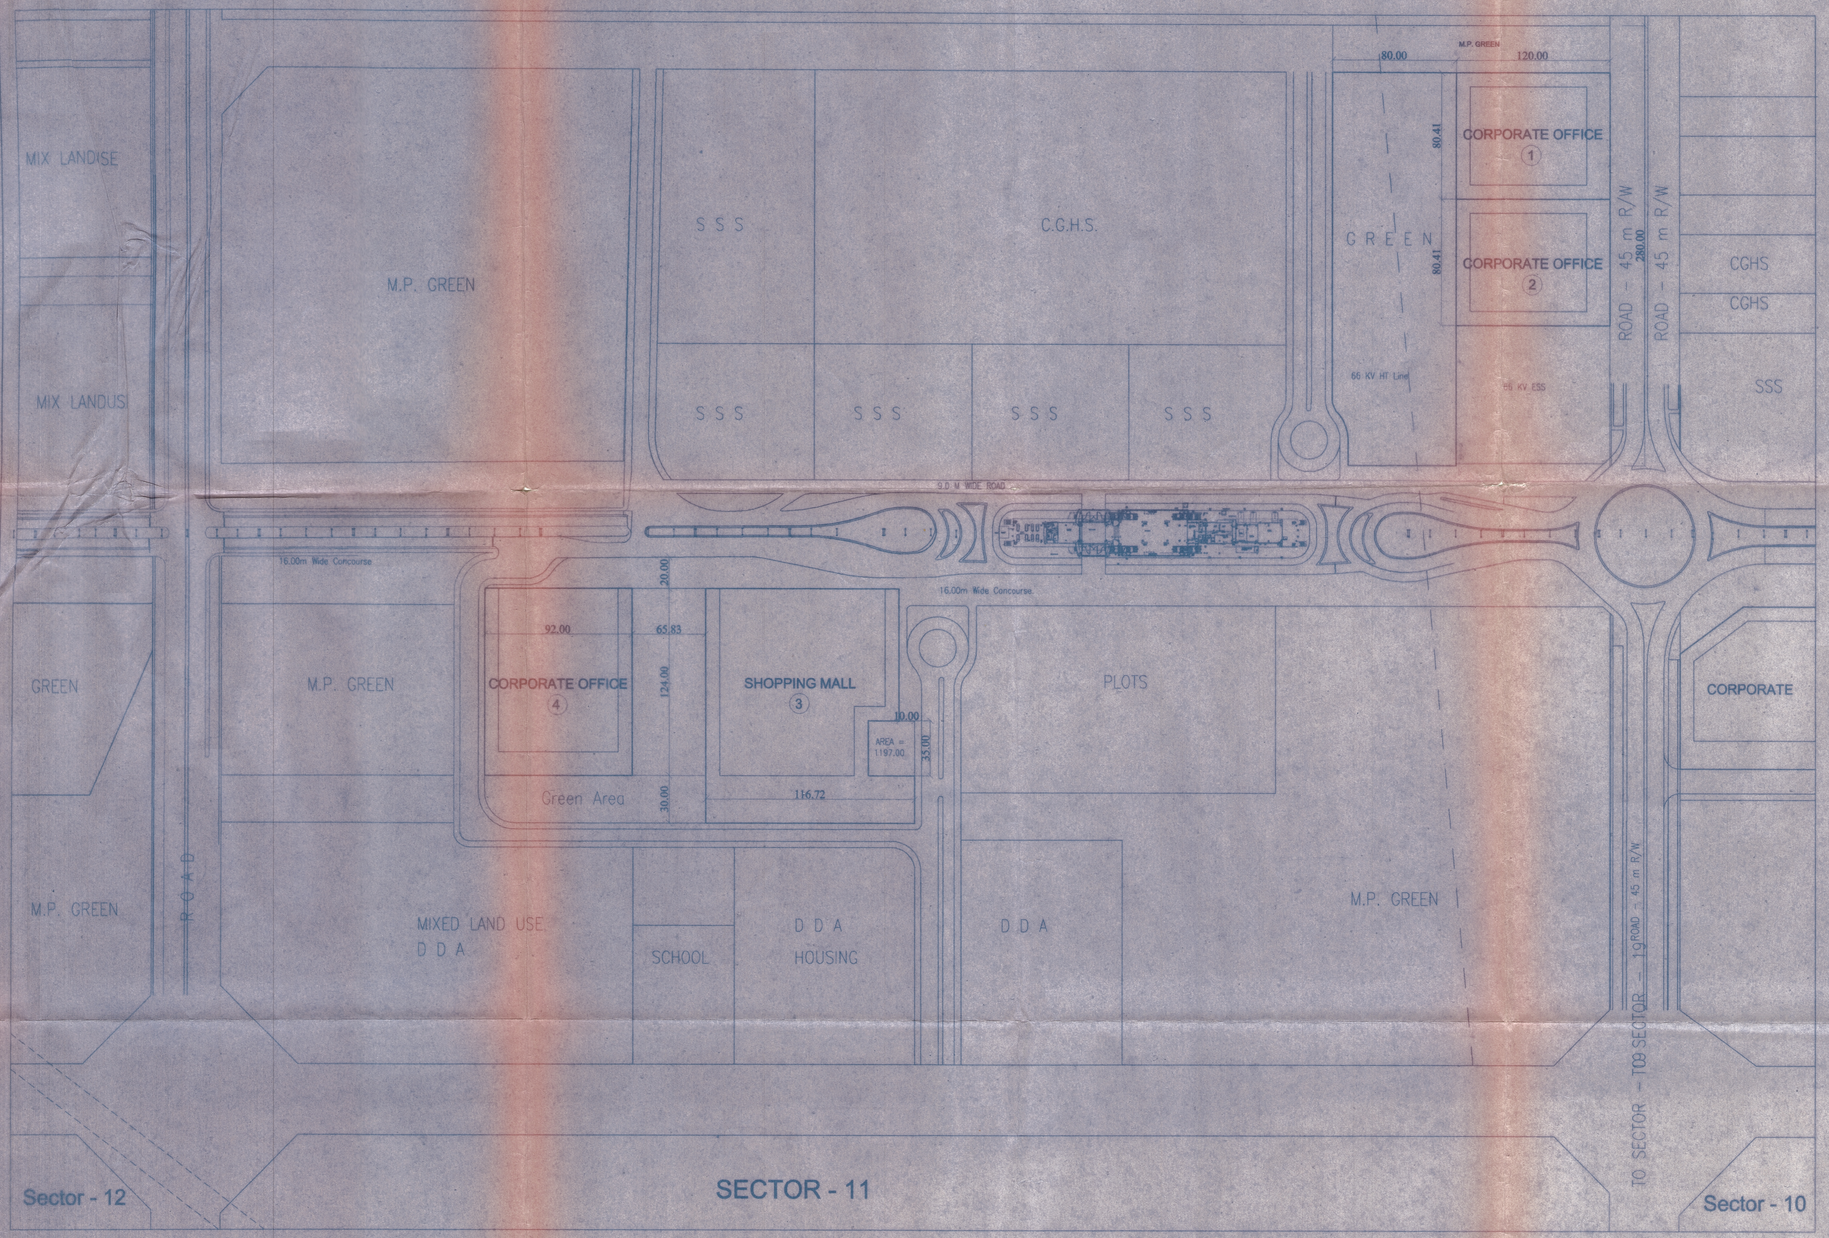


D. D. A.

Notes:

1) Approved in 242nd screening committee meeting held on26-09-2005. Vide item no. 89:2005

2) Revised Incorporating DUAC Recommendations - Letter No. 27(52) 2005 DUAC Dt. Sep 7 , 2006

NOTE:

The scheme for increased FAR as per MPD-2021 Norms approved in 253rd Screening Committee held on 8/02/07 vide item No. 20:2007. As per Screening Committee decisions all new norms as per MPD 2021 have been followed and incorporated in Development Control Norms for the plots.

SECTOR - 11

PLOT NO.	USE	PLOT AREA (SQM)		GROUND COV. (SQM)	TOTAL FLOOR AREA (SQM)	PARKING TO BE PROVIDED	NO. OF BASEMENTS WITHIN ENVELOPE	MAX. HEIGHT (M)
1.	Corporate Office	9649		2410+ 966(atrium)	19300	380 E.C.S.	3	As Approved by AAI
2.	Corporate Office	9649		2410+ 966(atrium)	19300	380 E.C.S.	3	As Approved by AAI.
3.	Shopping Mall	18260.9		8217+ 1826(atrium)	32900	990 E.C.S.	3	26
4.	Corporate Office	11408		2850+ 1140(atrium)	22800	690 E.C.S.	3	As Approved by AAI

DELHI DEVELOPMENT AUTHORITY
CERTIFIED
Approved in 253rd Screening
Committee Meeting Dt. 8-2-07
Item No. 20:2007
All the conditions have been incorporated
Sign.
Name J.B. Khandelwal
Sr. Architect (WZ&D)

JOB TITLE

CITY CENTRE, DWARKA
SECTOR - 11

DRAWN BY	SCHEME NO. 6569
SCALE 1:2000	DRAWING NO. PP02
DATE January '07	

DRAWING TITLE

PLOT PLAN

ARCH. ASSTT.	ASSTT. DIRECTOR (ARCH.)	DY. DIRECTOR (ARCH.)
SENIOR ARCHITECT	ADDL. CHIEF ARCHITECT	CHIEF ARCHITECT

SENIOR ARCHITECT (WEST ZONE & DWARKA)
10th FLOOR, VIKAS MINAR