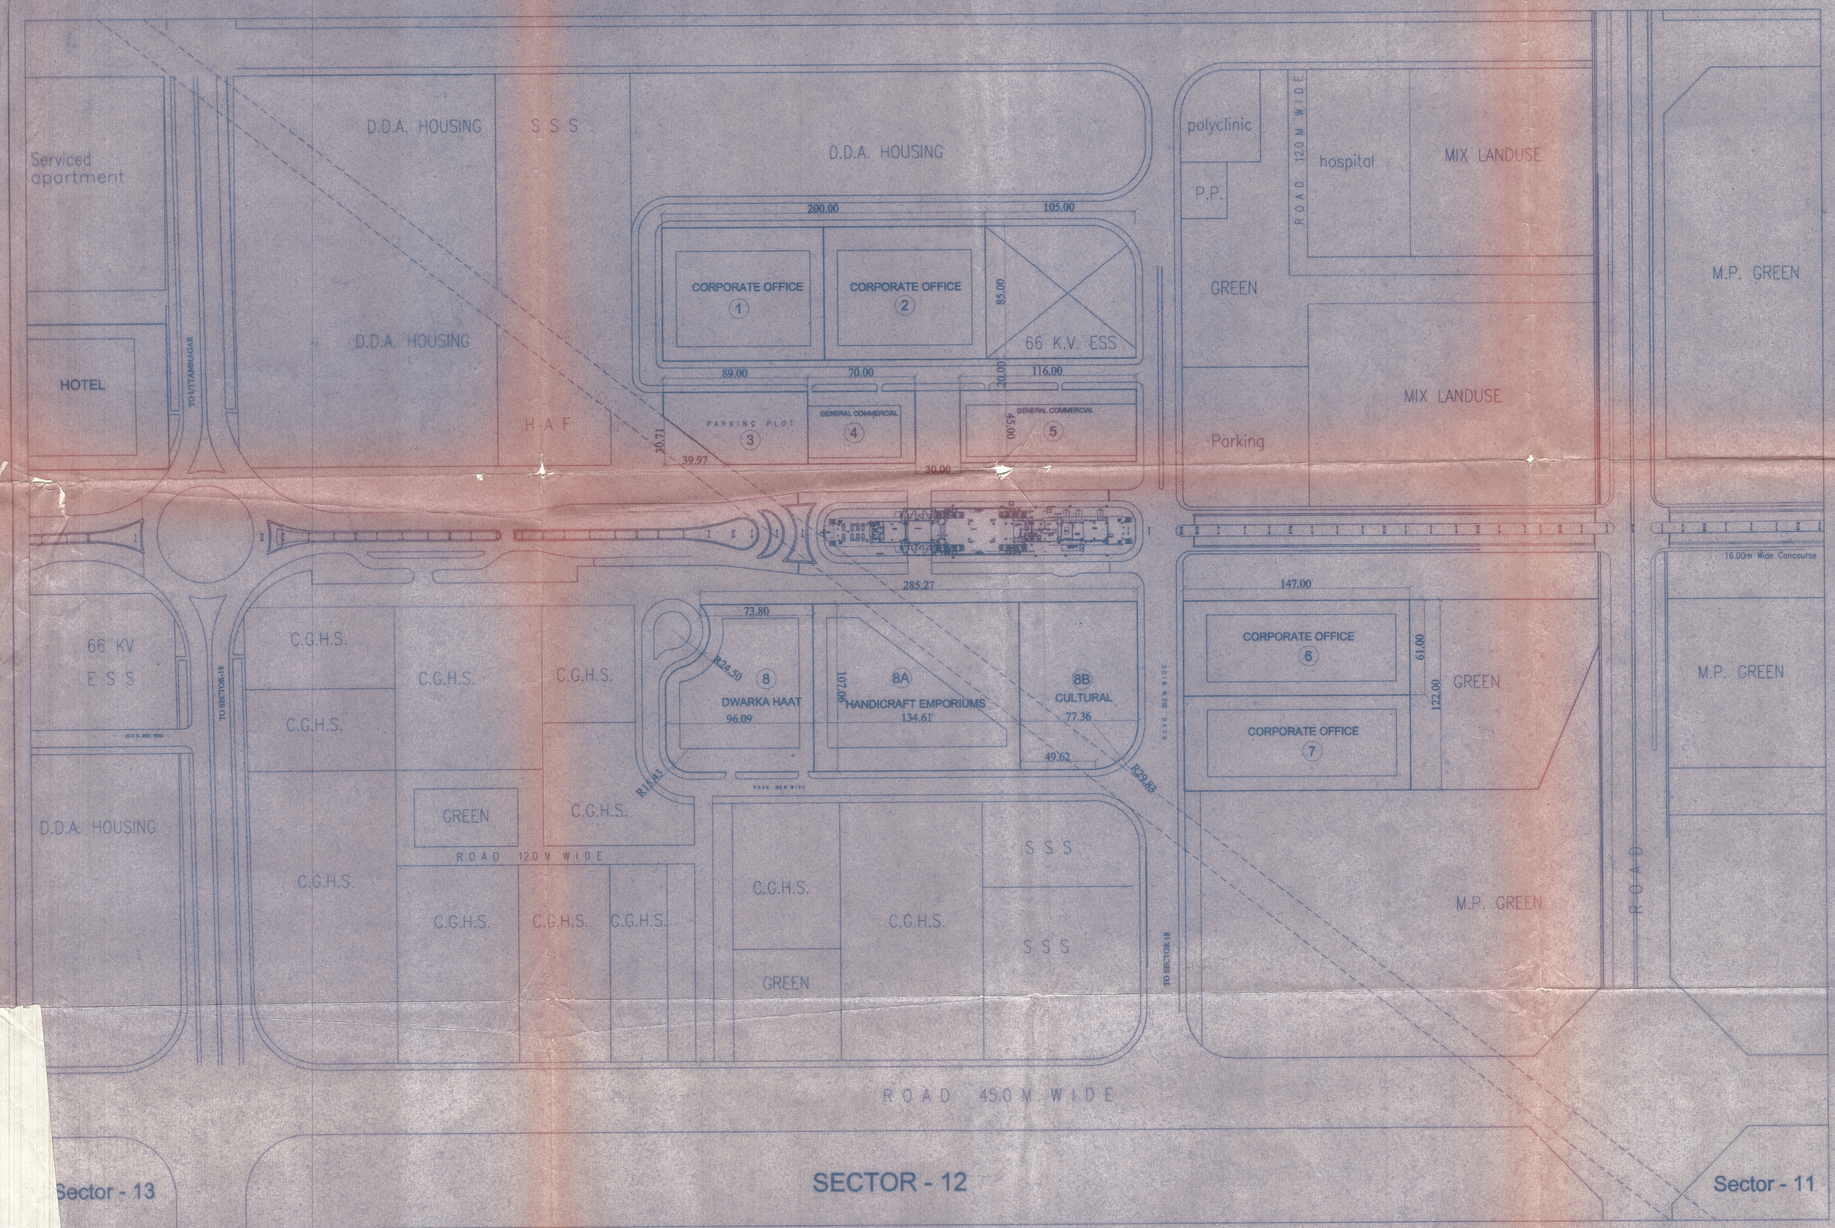


# D. D. A.

## Notes:

1) Approved in 242nd screening committee meeting held on26-09-2005. Vide item no. 89:2005

2) Revised Incorporating DUAC Recommendations - Letter No. 27(52) 2005 DUAC Dt. Sep 7 , 2006

NOTE: The scheme for increased FAR as per MPD-2021 Norms approved in 253rd Screening Committee held on 8/02/07 vide item No. 20:2007. As per Screening Committee decisions all new norms as per MPD 2021 have been followed and incorporated in Development Control Norms for the plots.

SECTOR - 12

| PLOT NO. | USE | PLOT AREA (SQM) | | GROUND COV. (SQM) | TOTAL FLOOR AREA (SQM) | PARKING TO BE PROVIDED | NO. OF BASEMENTS WITHIN ENVELOPE | MAX. HEIGHT (M) |
|---|---|---|---|---|---|---|---|---|
| 1 | Corporate Office | 8500 | | 2125+ 850(atrium) | 17000 | 510 E.C.S. | 3 | As Approved by AAI |
| 2 | Corporate Office | 8500 | | 2125+ 850(atrium) | 17000 | 510 E.C.S. | 3 | As Approved by AAI |
| 3 | Parking Plot | 3438 | | 1500 (comm) | 4500 | 270 E.C.S. | 3 | G+2 |
| 4 | General Commercial | 3150 | | 790 | 3950 | 120 E.C.S. | 3 | 22 |
| 5 | General Commercial | 5220 | | 1305 | 6525 | 190 E.C.S. | 3 | 22 |
| 6 | Corporate Office | 8967 | | 2240+ 840(atrium) | 18000 | 540 E.C.S. | 3 | As Approved by AAI |
| 7 | Corporate Office | 8967 | | 2240+ 840(atrium) | 18000 | 540 E.C.S. | 3 | As Approved by AAI |
| 8 | Dwarka Haat | 9237 | | 4600 | 4600 | 300 E.C.S. | 2 | 5 |
| 8A | Handicrafts Emporiums | 14410 | | 7000 | 7000 | 500 E.C.S. | 2 | 20 |
| 8B | Cultural (O.A.T.) | 8000 | | 4000 | 4000 | 250 E.C.S. | 2 | 5 |

DELHI DEVELOPMENT AUTHORITY
CERTIFIED
Approved in 253rd Screening
Committee held on 8-2-07
vide item no. 20/2007
Variations item no. 2
applicable to development incorporated
Sign. ...
Name J.K. Choudhary
Sr. Architect (WZ&D)

JOB TITLE

# CITY CENTRE, DWARKA
## SECTOR - 12

DRAWN BY

SCALE 1:2000

DATE January '07

SCHEME NO. 6569

DRAWING NO. PP03

DRAWING TITLE

PLOT PLAN

| ARCH. ASSTT. | ASSTT. DIRECTOR (ARCH.) | DY. DIRECTOR (ARCH.) |
|---|---|---|
| SENIOR ARCHITECT | ADDL. CHIEF ARCHITECT | CHIEF ARCHITECT |

SENIOR ARCHITECT (WEST ZONE & DWARKA)
10th FLOOR, VIKAS MINAR