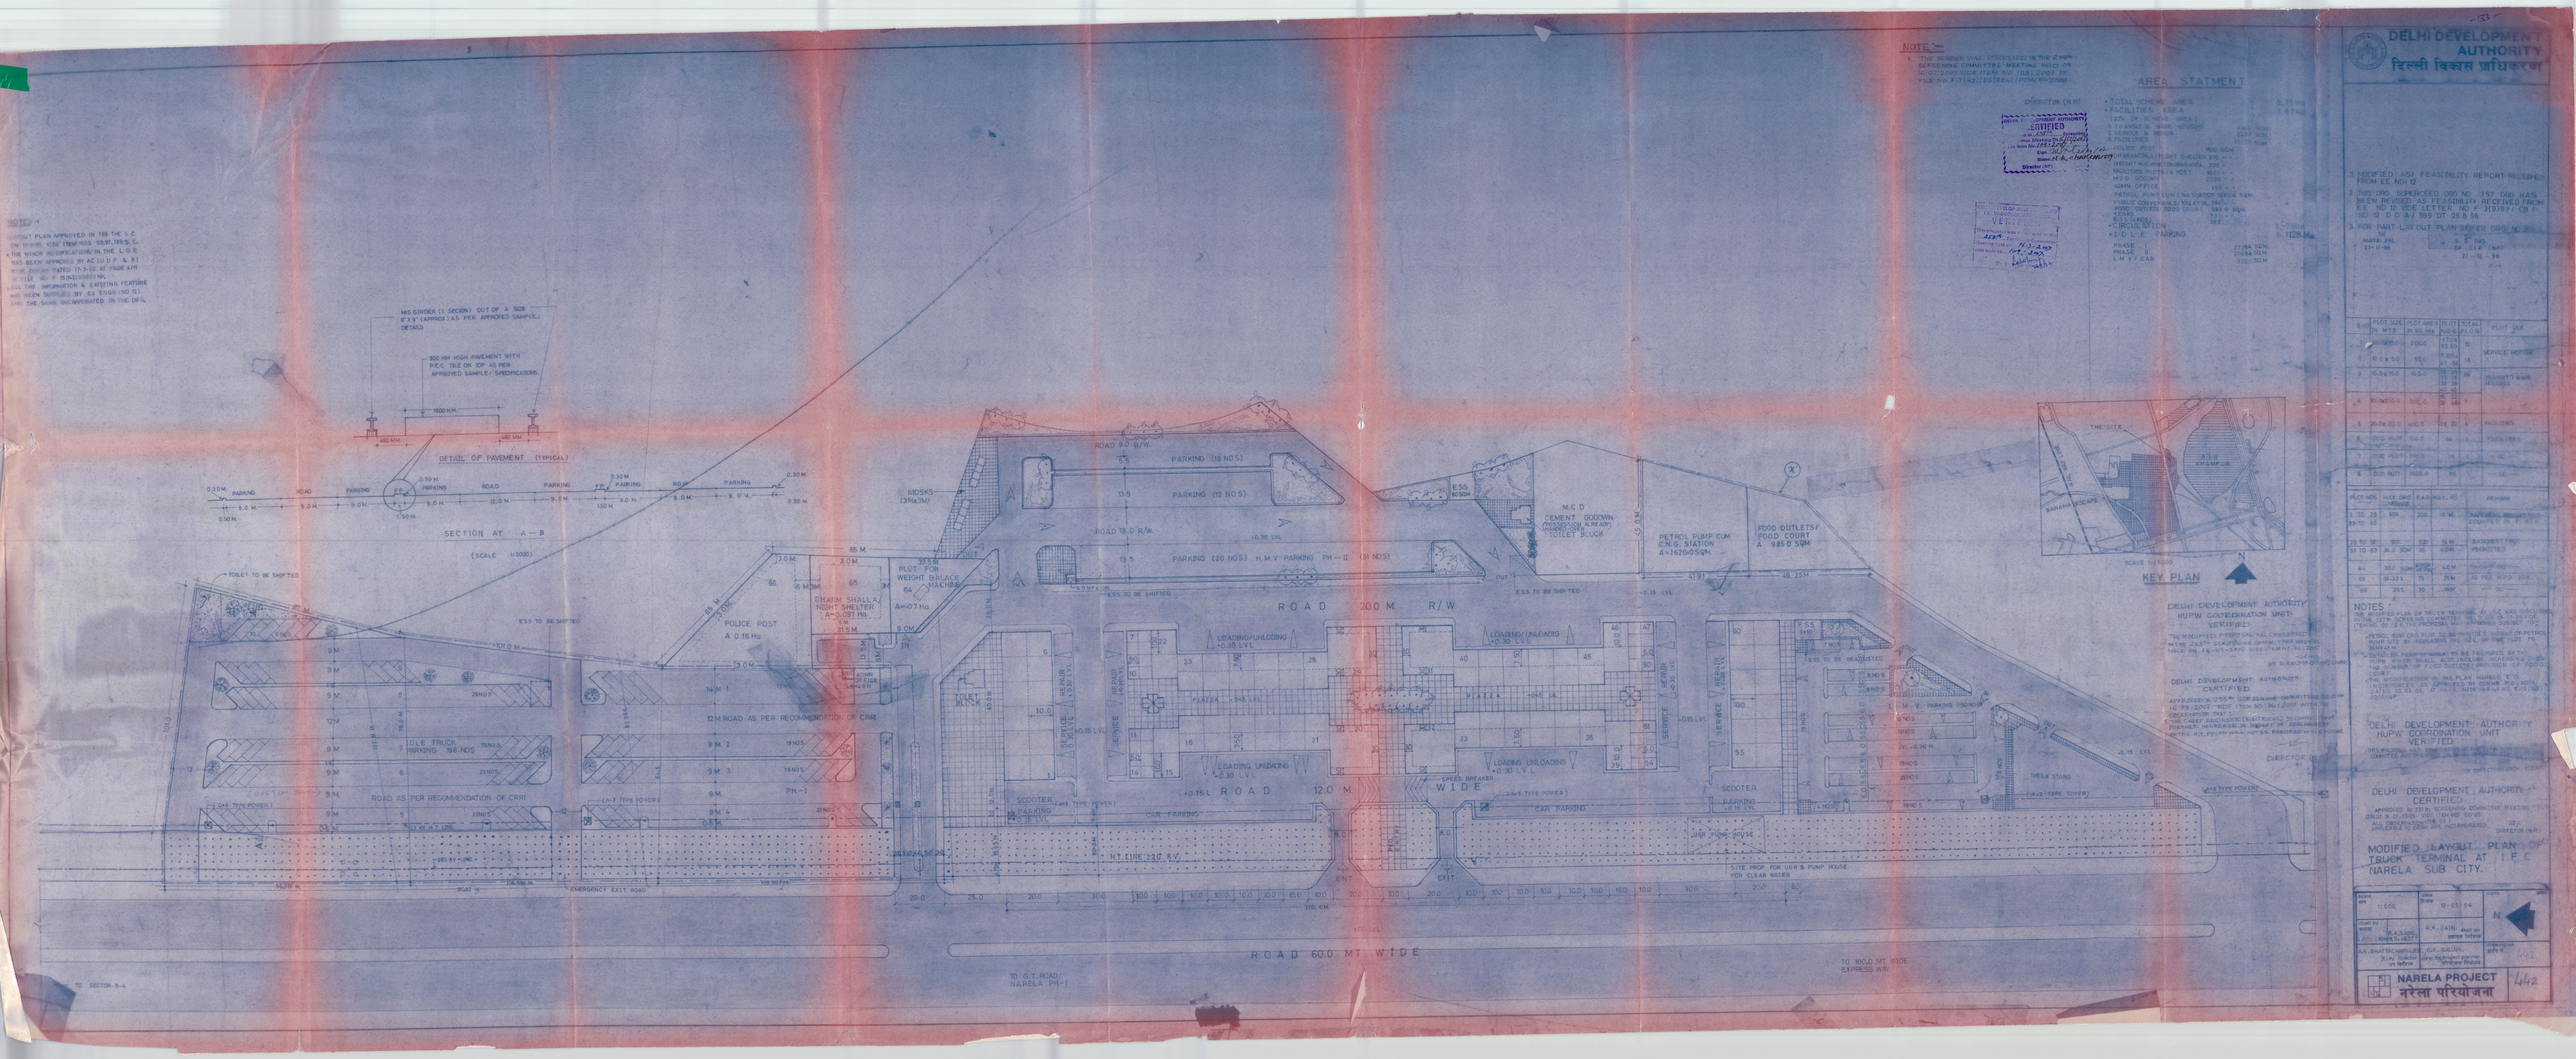
DELHI DEVELOPMENT AUTHORITY
दिल्ली विकास प्राधिकरण
MODIFIED LAYOUT PLAN OF TRUCK TERMINAL AT I.P.C. NARELA SUB CITY.
NARELA PROJECT
नरेला परियोजना
442
ROAD 60.0 MT. WIDE
ROAD 20.0 M. R/W
ROAD 12.0 M. WIDE
PARKING (19 NOS)
PARKING (12 NOS)
PARKING (20 NOS) H.M.V. PARKING PH-II (91 NOS)
M.C.D. CEMENT GODOWN (ALREADY EXISTING) TOILET BLOCK
PETROL PUMP CUM CNG STATION
FOOD OUTLETS/ FOOD COURT
POLICE POST
DHARM SHALA/ NIGHT SHELTER
PLOT FOR WEIGHT BRIDGE MACHINE
KIOSKS
PLAZA
LOADING/UNLOADING
SCOOTER PARKING
CAR PARKING
TOILET BLOCK
TOLL TRUCK PARKING 98 NOS
ROAD AS PER RECOMMENDATION OF CRRI
DETAIL OF PAVEMENT (TYPICAL)
SECTION AT A—B
(SCALE 1:2000)
KEY PLAN
THE SITE
AREA STATMENT
NOTES
DELHI DEVELOPMENT AUTHORITY HUPW COORDINATION UNIT VERIFIED
DELHI DEVELOPMENT AUTHORITY CERTIFIED
TO SECTOR-B-4
TO G.T. ROAD/ NARELA PH-1
TO 100.0 MT. WIDE EXPRESS WAY